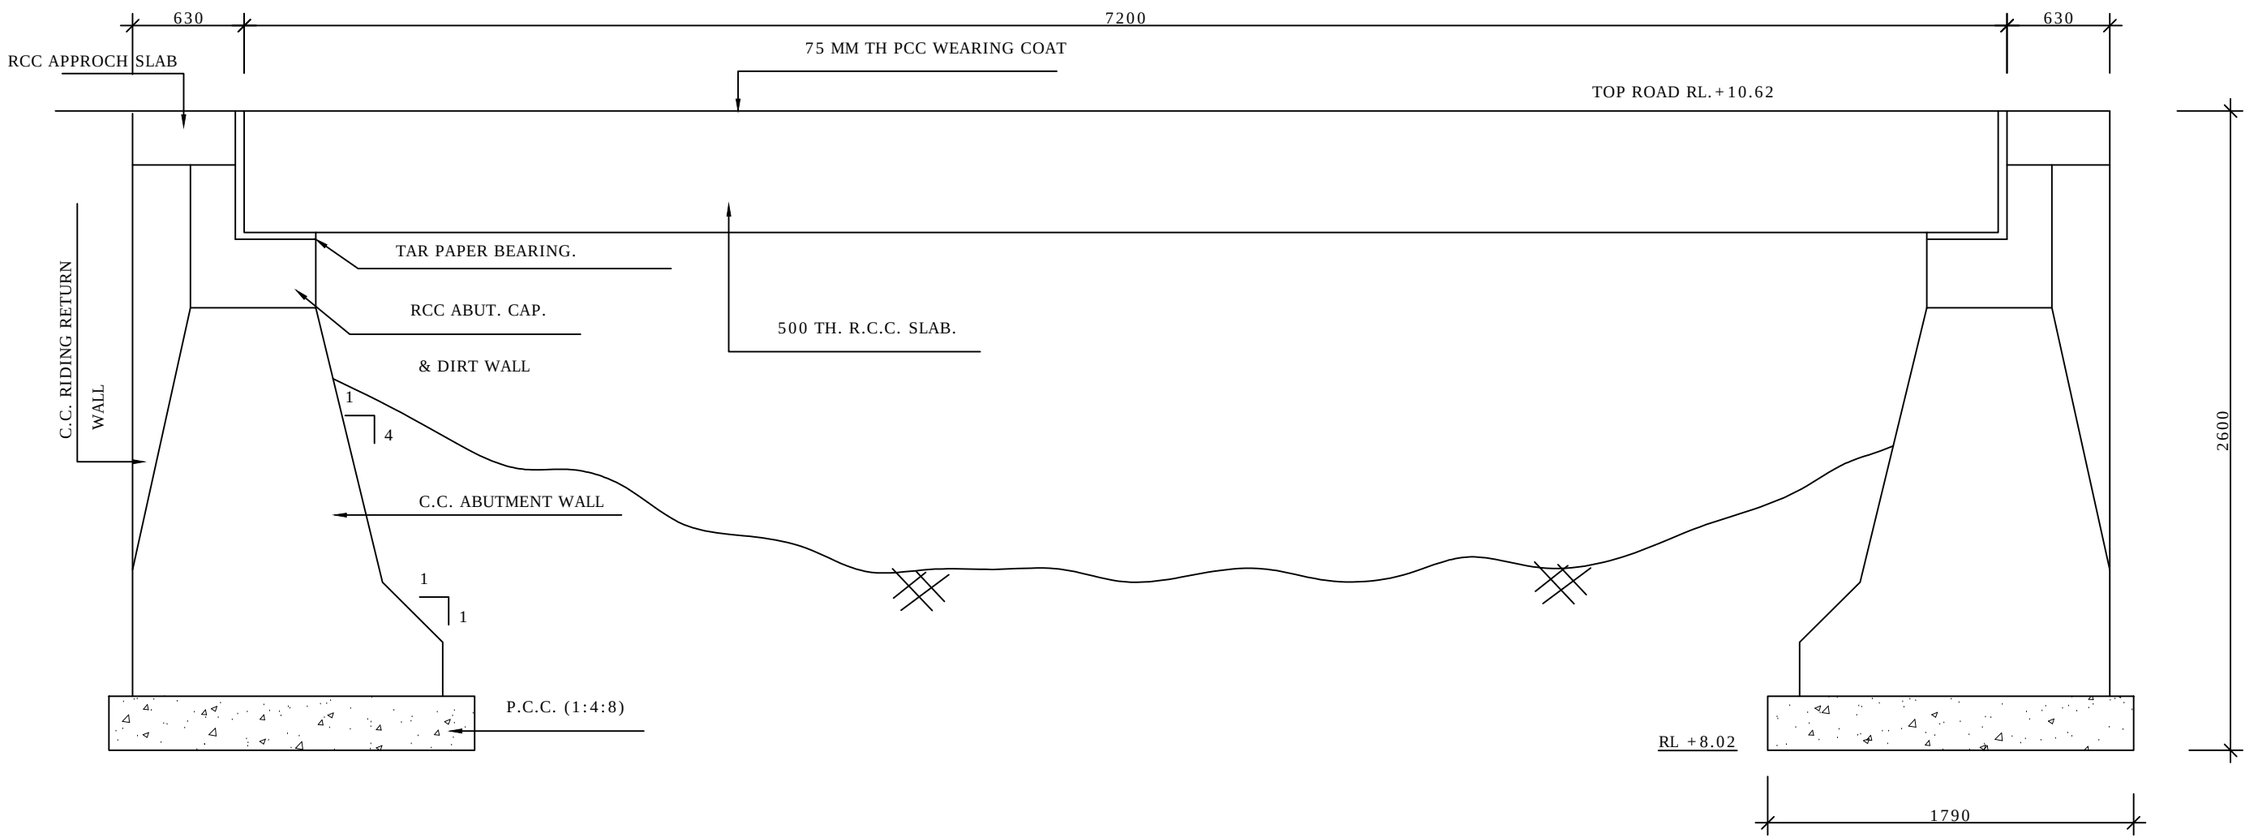

CROSS SECTION